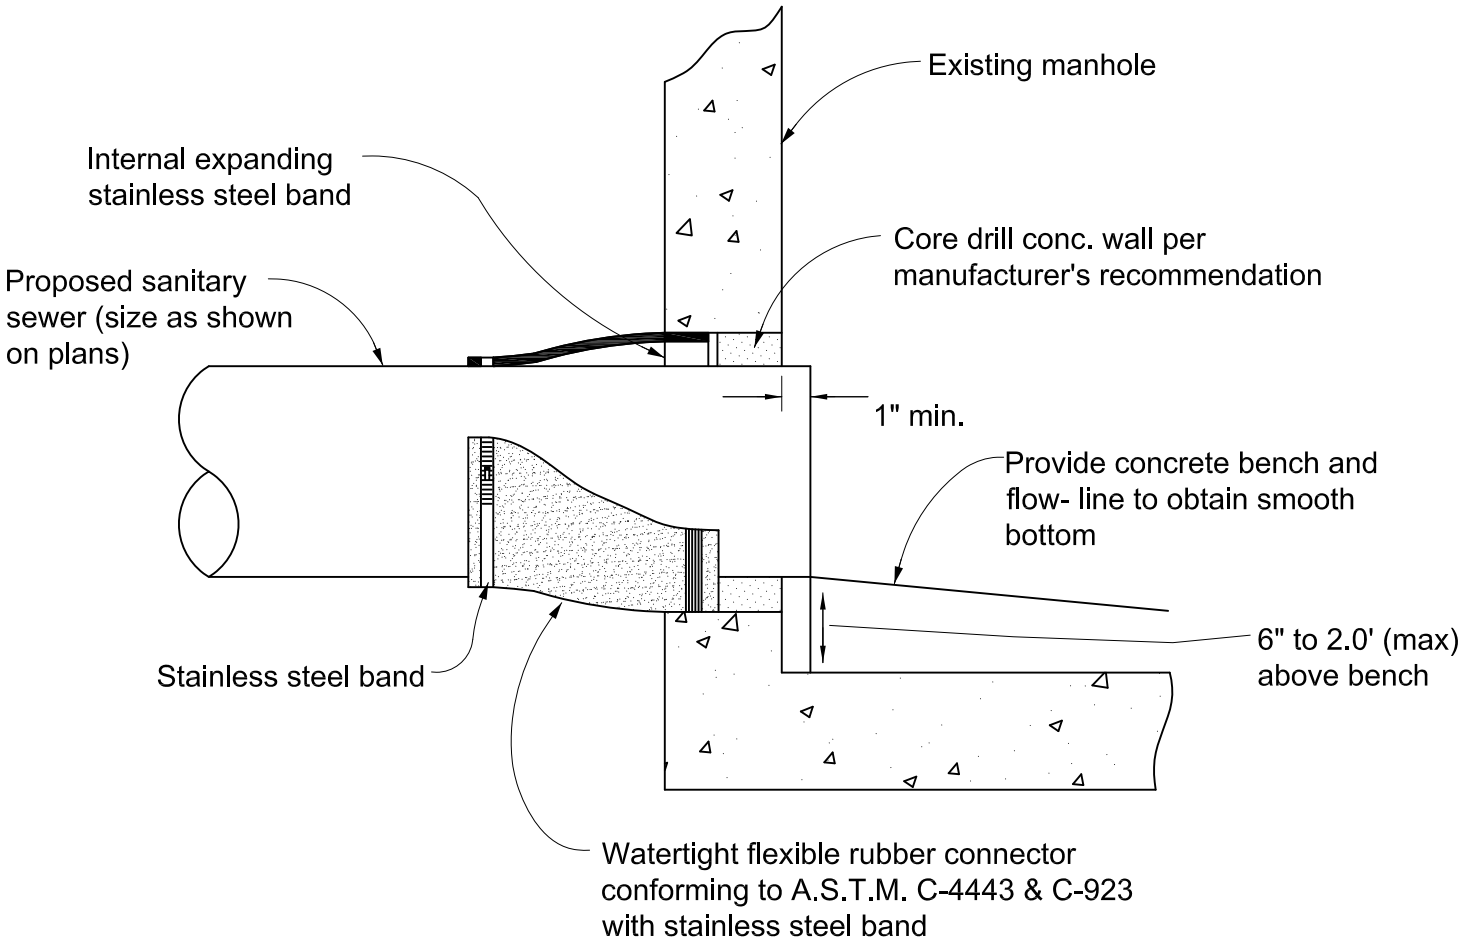

Note: Fill annular space with grout

Connection to Existing Manhole

SAN-4 012908